NON-CONTROLLED COPY

INFORMATION SUBJECT TO CHANGE WITHOUT NOTICE

VERIFY REV LEVEL OF PAPER COPY WITH REV LEVEL ON PPC WEB SITE

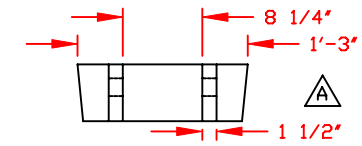

LIFTING LUG DETAIL-1 PAIR
(6) PLACES
SCALE: 1"=1'-0"

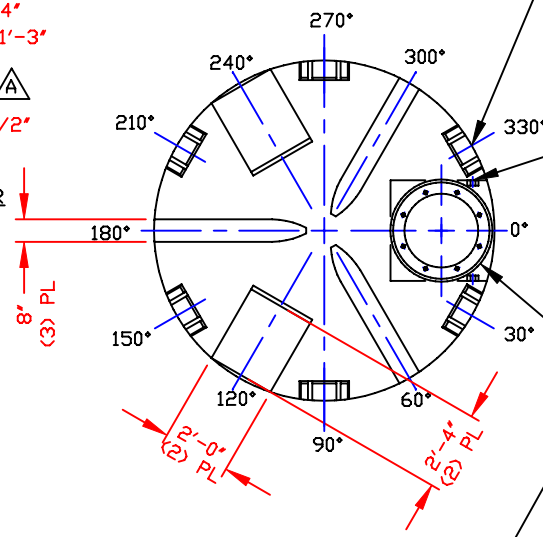

MOLDED-IN LIFTING LUG PAIRS (6) PLACES USE (3) OPPOSING PAIRS MINIMUM FOR LIFTING (SEE DETAIL) A

MOLDED-IN LADDER ATTACHMENT LUG TYP (2) PLACES F

E
STANDARD COVER:
24"/(8) BOLT MANWAY COVER/PE (SHOWN)
STOCK NO. 3218 OR
24"/STRAPPED MANWAY COVER/PE
STOCK NO. 3217
(OPTIONAL 24" COVERS AVAILABLE)
C

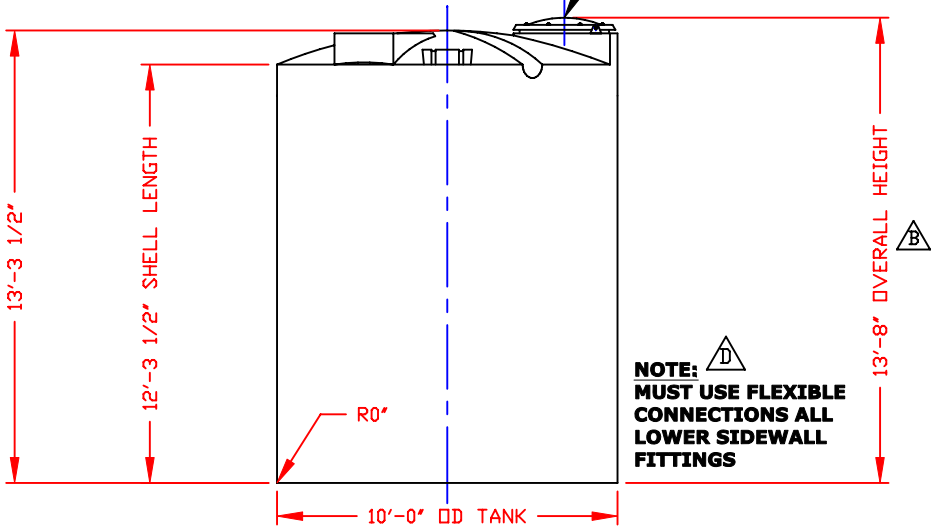

NOTE: D
MUST USE FLEXIBLE CONNECTIONS ALL LOWER SIDEWALL FITTINGS

NOZZLE SCHEDULE & ACCESSORIES

SERVICE	MK	STOCK NO.	SIZE	FITTING	DEG	ELEV

NOTES:
1. THIS IS A COMPUTER GENERATED DWG. DO NOT REVISE BY HAND.
2. DIMENSIONS WILL VARY ±3% DUE TO VARIATON IS MULTIPLE MOLDS & CONDITIONS PREVALENT DURING MANUFACTURE & USAGE.
3. NO MOLDED IN GALLONAGE MARKERS THIS TANK.

CALCULATED CAPACITIES/ VOLUME IN U.S. GALLONS		
DESIGN CAP	DOME VOL	TOTAL VOL
7049	250	7299

CONFIDENTIAL PROPERTY OF POLY PROCESSING COMPANY NOT FOR REPRINT OR USE WITHOUT PERMISSION

DWG TITLE: 7000 GALLON UPRIGHT TANK

SCALE: 1/4"=1'-0"

DATE: 3/2/00

POLY PROCESSING COMPANY
Western Region
P.O. Box 68
8055 South Ash Street
French Camp, CA 95231
(209) 982-4904
FAX (209) 982-0455

DR: MB WILKERSON

CK: D. RECTOR

SHEET: 1 OF 1

COMPUTER FILE: 11007000

REV: F

REVISION HISTORY
REV "F" ADDED LADDER ATTACHMENT LUGS BY:JB 7/21/06 CK:WM
REV "E" REVISED MANWAY COVER BY:JB 4/25/06 CK:WM
REV "D" ADDED FITTING NOTE BY:JB 3/19/03 CK:MBW
REV "C" REVISED STOCK NUMBER BY:JB 3/19/03 CK:MBW
REV "B" ADDED DIMENSION BY:JB 10/21/02 CK:MBW
REV "A" ADDED LIFTING LUGS & DETAIL BY:JB 8/22/02 CK:WM

B-25