NON-CONTROLLED COPY

INFORMATION SUBJECT TO CHANGE WITHOUT NOTICE

VERIFY REV LEVEL OF PAPER COPY WITH REV LEVEL ON PPC WEB SITE

REV "A" ADDED LIFTING LUGS & DETAIL BY:JB 6/26/02 CK:WM
REV "B" ADDED DIMENSION BY:JB 10/22/02 CK:MBW
REV "C" REVISED LIFTING LUG DETAIL BY:JB 1/14/03 CK:WM
REV "D" REVISED STOCK NUMBER BY:JB 1/14/03 CK:WM
REV "E" ADDED FITTING NOTE BY:JB 2/13/03 CK:MBW
REV "F" REVISED MANWAY COVER BY:JB 4/26/06 CK:WM

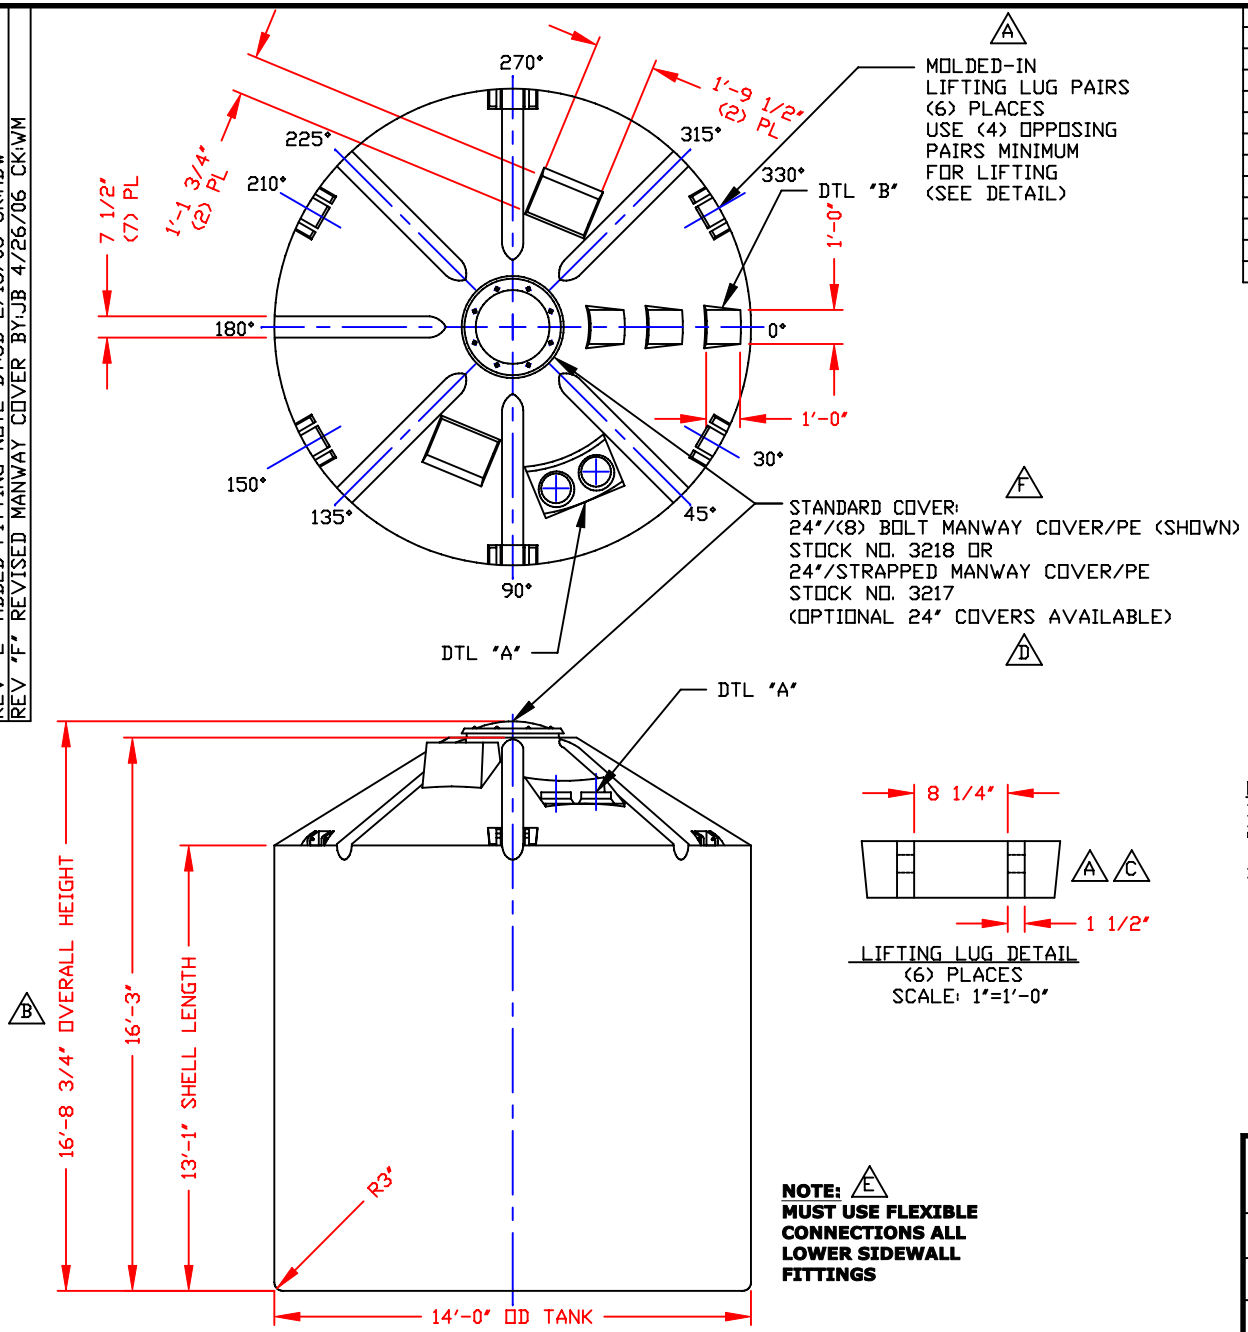

NOZZLE SCHEDULE & ACCESSORIES

SERVICE	MK	STOCK NO.	SIZE	FITTING	DEG	ELEV

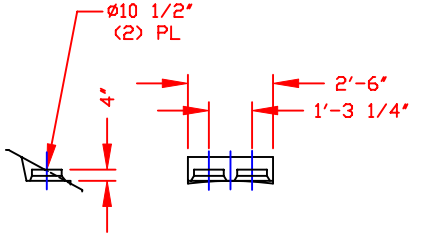

DETAIL "A"
FITTING FLAT

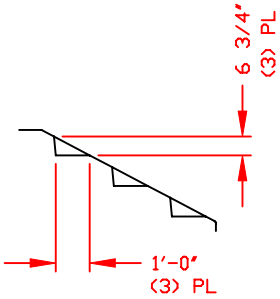

DETAIL "B"
FITTING FLAT

LIFTING LUG DETAIL
(6) PLACES
SCALE: 1"=1'-0"

NOTES
1. THIS A COMPUTER GENERATED DWG. DO NOT REVISE BY HAND.
2. DIMENSIONS WILL VARY ±3% DUE VARIATIONS IN MULTIPLE MOLDS & CONDITIONS PREVALENT DURING MANUFACTURE & USAGE.
3. NO MOLDED IN GALLONAGE MARKERS THIS TANK.

NOTE: E MUST USE FLEXIBLE CONNECTIONS ALL LOWER SIDEWALL FITTINGS

CALCULATED CAPACITIES/ VOLUME IN U.S. GALLONS		
DESIGN CAP	DOME VOL	TOTAL VOL
14958	1330	16288

CONFIDENTIAL PROPERTY OF POLY PROCESSING COMPANY NOT FOR REPRINT OR USE WITHOUT PERMISSION

DWG TITLE: 14950 GALLON UPRIGHT TANK

SCALE: 1/4"=1'-0"

DATE: 3/4/00

PolyProcessing Company
Western Region
P.O. Box 80
8653 South Ash Street
French Camp, CA 95231
(209) 982-4904
FAX (209) 982-0455

DR: MB WILKERSON

CK: D. RECTOR

SHEET	COMPUTER FILE	REV
1 OF 1	11014950	F

B-25