NON-CONTROLLED COPY

INFORMATION SUBJECT TO CHANGE WITHOUT NOTICE

VERIFY REV LEVEL OF PAPER COPY WITH REV LEVEL ON PPC WEB SITE

NOZZLE SCHEDULE & ACCESSORIES						
SERVICE	MK	STOCK NO.	SIZE	FITTING	DEG	ELEV

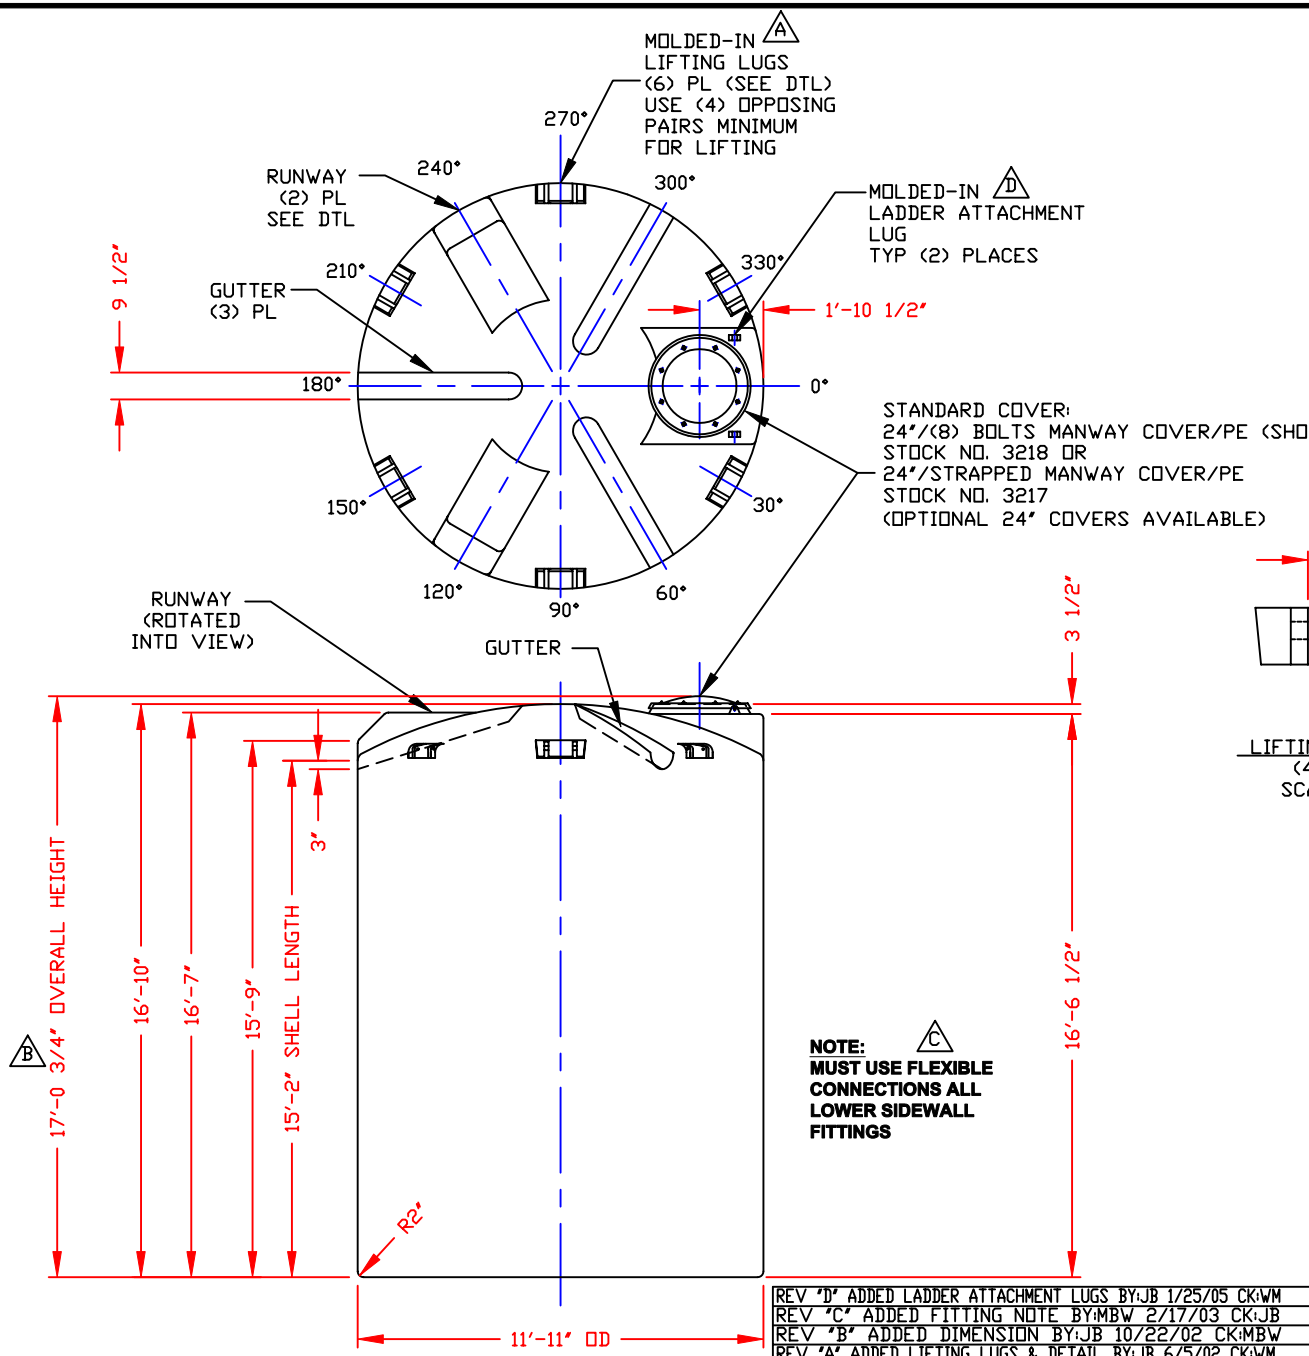

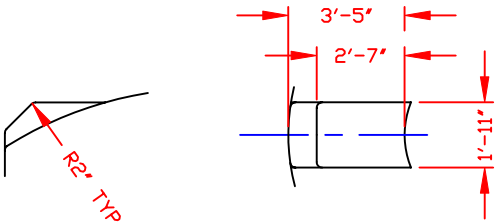

RUNWAY DETAIL
(2) PLACES

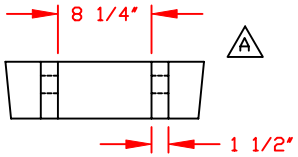

LIFTING LUG DETAIL
(4) PLACES
SCALE: 1"=1'-0"

NOTES:
1. THIS IS A COMPUTER GENERATED DWG. DO NOT REVISE BY HAND.
2. DIMENSIONS WILL VARY ±3% DUE TO VARIATIONS IN MULTIPLE MOLDS & CONDITIONS PREVALENT DURING MANUFACTURE & USAGE.
3. MOLDED IN GALLONAGE MARKERS @ APPROX 5" UP TO 11200 GAL.

NOTE: C
MUST USE FLEXIBLE CONNECTIONS ALL LOWER SIDEWALL FITTINGS

CALCULATED CAPACITIES/ VOLUME IN U.S. GALLONS		
DESIGN CAP	DOME VOL	TOTAL VOL
12281	675	12956

CONFIDENTIAL PROPERTY OF POLY PROCESSING COMPANY NOT FOR REPRINT OR USE WITHOUT PERMISSION

REV	DESCRIPTION	BY	DATE	CK
D	ADDED LADDER ATTACHMENT LUGS	JB	1/25/05	WM
C	ADDED FITTING NOTE	MBW	2/17/03	JB
B	ADDED DIMENSION	JB	10/22/02	MBW
A	ADDED LIFTING LUGS & DETAIL	JB	6/5/02	WM

DWG TITLE: 12250 GALLON UPRIGHT TANK

SCALE: 1/4"=1'-0"

DATE: 10/8/99

POLYPROCESSING COMPANY

Central Region
P.O. Box 4150 (71211)
2201 Old Sterlington Rd.
Monroe, LA 71203
(318) 343-7565
FAX (318) 343-6795

DR: MB WILKERSON

CK: J. BRANTLEY

SHEET: 1 OF 1

COMPUTER FILE: 1012250

REV: D

B-25