NON-CONTROLLED COPY

INFORMATION SUBJECT TO CHANGE WITHOUT NOTICE

VERIFY REV LEVEL OF PAPER COPY WITH REV LEVEL ON PPC WEB SITE

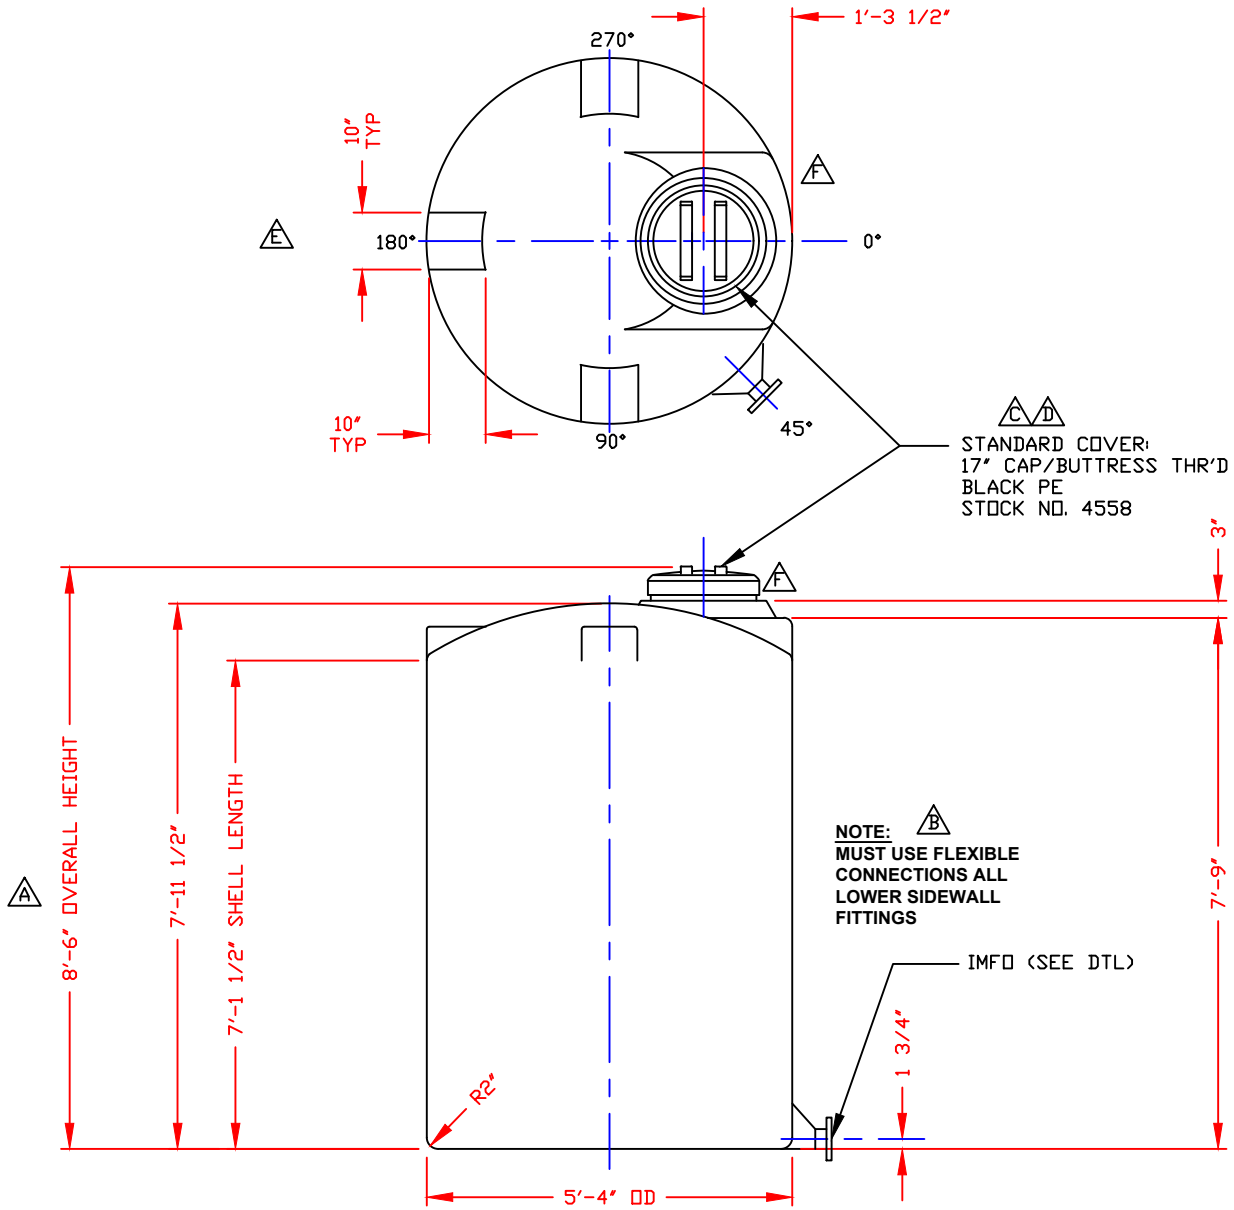


| NOZZLE SCHEDULE & ACCESSORIES | | | | | | |
|---|---|---|---|---|---|---|
| SERVICE | MK | STOCK NO. | SIZE | FITTING | DEG | ELEV |
| | | | | | | |
| | | | | | | |
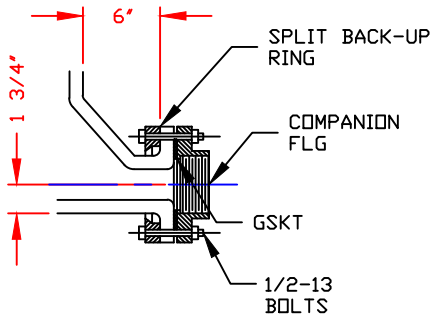


IMFD DETAIL

(INTEGRALLY MOLDED
FLANGED OUTLET)
SCALE: NONE

NOTES

1. THIS IS A COMPUTER GENERATED DWG. DO NOT REVISE BY HAND.
2. DIMENSIONS WILL VARY ±3% DUE TO VARIATIONS IN MULTIPLE MOLDS & CONDITIONS PREVALENT DURING MANUFACTURE & USAGE.
3. MOLDED IN GALLONAGE MARKERS IN MANWAY AREA IN 100 GAL INCREMENTS UP TO 1200 GAL AVOID WHEN PLACING FITTINGS

| CALCULATED CAPACITIES/ VOLUME IN U.S. GALLONS | | |
|---|---|---|
| DESIGN CAP | DOME VOL | TOTAL VOL |
| 1181 | 61 | 1242 |

CONFIDENTIAL PROPERTY OF
POLY PROCESSING COMPANY
NOT FOR REPRINT OR USE
WITHOUT PERMISSION

| REV HISTORY |
|---|
| REV "F" REVISE MANWAY WIDTH BY:BT 01/10/19 CK:WM |
| REV "E" ADDED FTG FLAT TO DOME BY:JB 12/31/12 CK:WM |
| REV "D" REVISED COVER BY:JB 7/27/09 CK:WM |
| REV "C" REVISED LID BY:MBW 3/3/03 CK:JB |
| REV "C" ADDED FITTING NOTE BY:MBW 3/3/03 CK:JB |
| REV "A" ADDED DIMENSION BY:JB 10/15/02 CK:MBW |

DWG TITLE

# 1150 GALLON IMFD TANK

SCALE: 1/2"=1'-0"

DATE: 9/22/99

POLYPROCESSING
SOLUTIONS, SIMPLIFIED.
Central Region
P.O. Box 4150 (71211)
2201 Old Sterlington Rd.
Monroe, LA 71203
(318) 343-7565
FAX (318) 343-8795

DR: MB WILKERSON

CK: D. RECTOR

| SHEET | COMPUTER FILE | REV |
|---|---|---|
| 1 OF 1 | 1101150 | F |

B-5