NON-CONTROLLED COPY

INFORMATION SUBJECT TO CHANGE WITHOUT NOTICE

VERIFY REV LEVEL OF PAPER COPY WITH REV LEVEL ON PPC WEB SITE

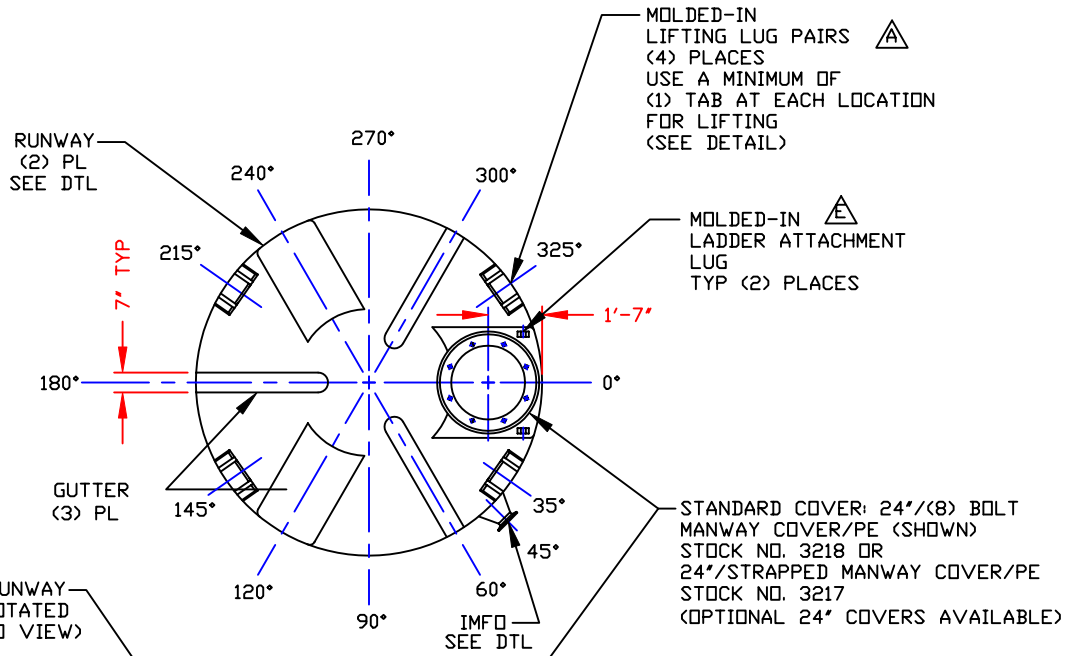

MOLDED-IN
LIFTING LUG PAIRS (A)
(4) PLACES
USE A MINIMUM OF
(1) TAB AT EACH LOCATION
FOR LIFTING
(SEE DETAIL)

MOLDED-IN (E)
LADDER ATTACHMENT
LUG
TYP (2) PLACES

STANDARD COVER: 24"/(8) BOLT
MANWAY COVER/PE (SHOWN)
STOCK NO. 3218 OR
24"/STRAPPED MANWAY COVER/PE
STOCK NO. 3217
(OPTIONAL 24" COVERS AVAILABLE)

(C) **NOTE:**
MUST USE FLEXIBLE CONNECTIONS ALL LOWER SIDEWALL FITTINGS

(B)

NOZZLE SCHEDULE & ACCESSORIES

SERVICE	MK	STOCK NO.	SIZE	FITTING	DEG	ELEV

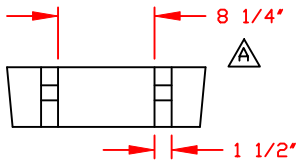

LIFTING LUG DETAIL
(4) PLACES
SCALE: 1"=1'-0"

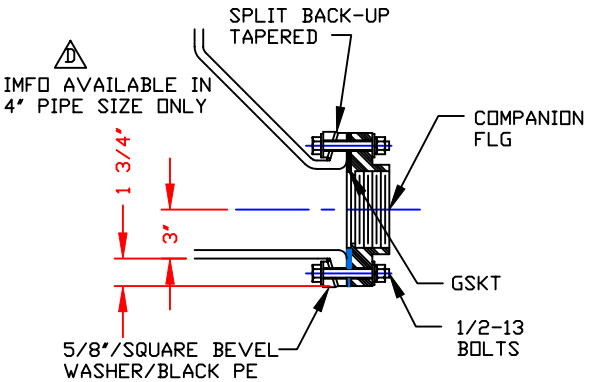

IMFD DETAIL
(INTEGRALLY MOLDED
FLANGED OUTLET)
SCALE: NONE

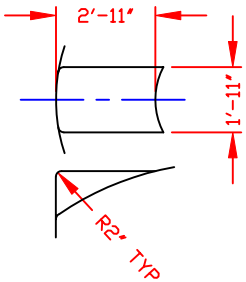

RUNWAY DETAIL
(2) PLACES

NOTES
1. THIS IS A COMPUTER GENERATED DWG. DO NOT REVISE BY HAND.
2. MOLDED IN GALLONAGE MARKERS @ APPROX 60° IN 200 GAL INCREMENTS UP TO 7000 GAL.
3. DIMENSIONS WILL VARY ±3% DUE TO VARIATIONS IN MULTIPLE MOLDS & CONDITIONS PREVALENT DURING MANUFACTURE & USAGE.

CALCULATED CAPACITIES/ VOLUME IN U.S. GALLONS		
DESIGN CAP	DOME VOL	TOTAL VOL
7311	376	7687

CONFIDENTIAL PROPERTY OF POLY PROCESSING COMPANY NOT FOR REPRINT OR USE WITHOUT PERMISSION

REV "E" ADDED LADDER ATTACHMENT LUGS BY:JB 7/21/04 CK:WM
REV "D" ADDED IMFD SIZE BY:JB 6/17/04 CK:MBW
REV "C" ADDED FITTING NOTE BY:MBW 3/3/03 CK:JB
REV "B" ADDED DIMENSION BY:JB 10/21/02 CK:MBW
REV "A" ADDED LIFTING LUGS & DETAILS BY:JB 7/11/02 CK:WM

DWG TITLE: 7300 GALLON IMFD TANK

SCALE: 1/4"=1'-0"

DATE: 2-4-00

PolyProcessing Company
Central Region
P.O. Box 4150 (71211)
2201 Old Sterlington Rd.
Monroe, LA 71203
(318) 343-7565
FAX (318) 343-8795

DR: D. RECTOR

CK: MB WILKERSON

SHEET	COMPUTER FILE	REV
1 OF 1	1107300	E

B-25