NON-CONTROLLED COPY	COPY ISSUED BY_____.
INFORMATION SUBJECT TO CHANGE WITHOUT NOTICE COPY WILL NOT BE UPDATED	COPY ISSUED ON_____.

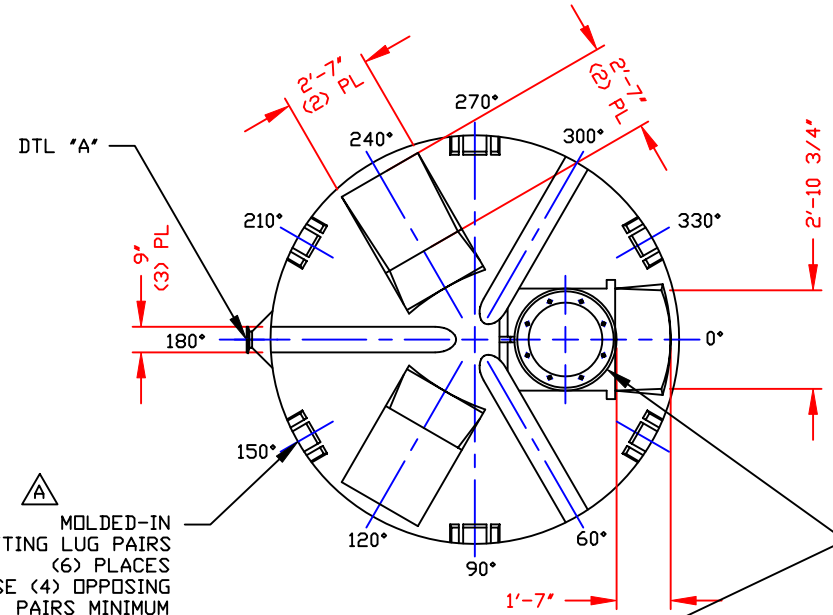

A MOLDED-IN LIFTING LUG PAIRS (6) PLACES USE (4) OPPOSING PAIRS MINIMUM FOR LIFTING (SEE DETAIL)

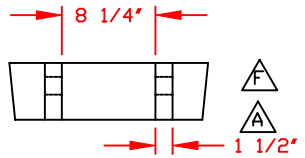

LIFTING LUG DETAIL
(6) PLACES
SCALE: 1"=1'-0"

D STANDARD COVER:
24"/(8) BOLTS MANWAY COVER/PE (SHOWN)
STOCK NO. 3218 OR
24"/STRAPPED MANWAY COVER/PE
STOCK NO. 3217
(OPTIONAL 24" COVERS AVAILABLE)

NOZZLE SCHEDULE & ACCESSORIES

SERVICE	MK	STOCK NO.	SIZE	FITTING	DEG	ELEV

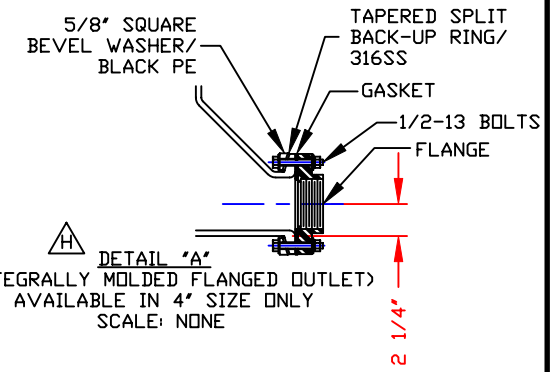

DETAIL "A"
(INTEGRALLY MOLDED FLANGED OUTLET)
AVAILABLE IN 4" SIZE ONLY
SCALE: NONE

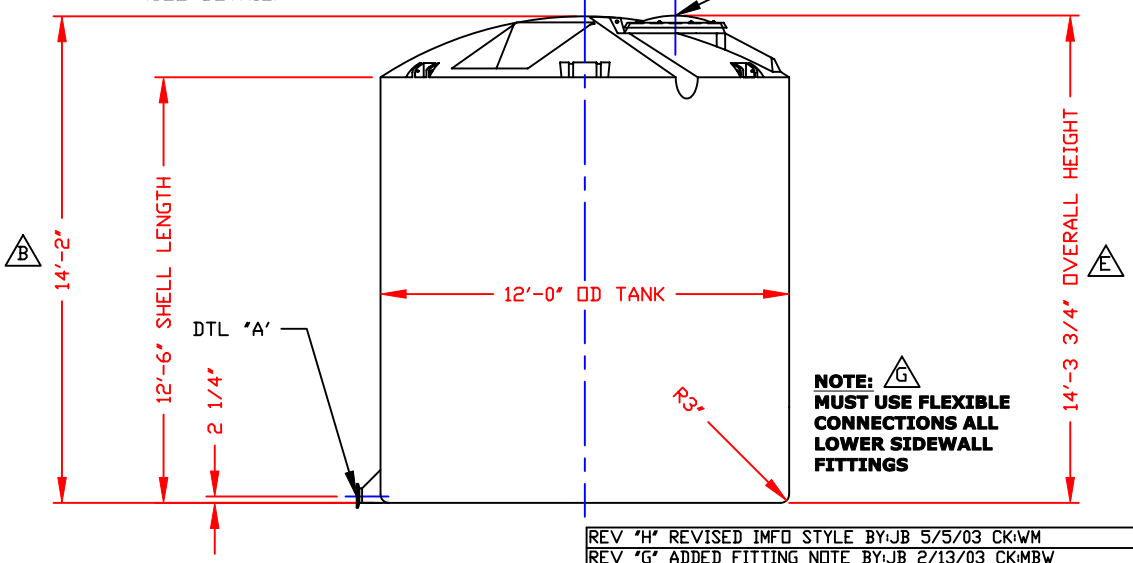

NOTE: G MUST USE FLEXIBLE CONNECTIONS ALL LOWER SIDEWALL FITTINGS

NOTES
1. THIS IS A COMPUTER GENERATED DWG. DO NOT REVISE BY HAND.
2. DIMENSIONS WILL VARY ±3% DUE TO VARIATIONS IN MULTIPLE MOLDS & CONDITIONS PREVALENT DURING MANUFACTURE & USAGE.
3. NO MOLDED IN GALLONAGE MARKERS THIS TANK.

C

CALCULATED CAPACITIES/ VOLUME IN U.S. GALLONS		
DESIGN CAP	DOME VOL	TOTAL VOL
10318	640	10958

CONFIDENTIAL PROPERTY OF POLY PROCESSING COMPANY NOT FOR REPRINT OR USE WITHOUT PERMISSION

REV "H" REVISED IMFO STYLE BY:JB 5/5/03 CK:WM
REV "G" ADDED FITTING NOTE BY:JB 2/13/03 CK:MBW
REV "F" REVISED LIFTING LUG DETAIL BY:JB 1/14/03 CK:WM
REV "E" ADDED DIMENSION BY:JB 10/22/02 CK:MBW
REV "D" REVISED DOME & MWY CONFIGURATION BY:MBW 8/28/02 CK:JB
REV "C" REVISED CALCULATED CAPACITY BY:JB 3/28/02 CK:MBW
REV "B" DID SAY 14'-3 1/2" BY:JB 3/28/02 CK:MBW
REV "A" ADDED LIFTING LUGS & DETAIL BY:JB 3/25/02 CK:MBW

DWG TITLE: 10300 GALLON IMFO TANK

SCALE: 1/4"=1'-0"
DATE: 3/9/00

POLY PROCESSING Company
Western Region
P.O. Box 60
8055 South Ash Street
French Camp, CA 95231
(209) 982-4904
FAX (209) 982-0455

DR: MB WILKERSON
CK: D. RECTOR

SHEET	COMPUTER FILE	REV
1 OF 1	11110300	H

8-25