NON-CONTROLLED COPY

INFORMATION SUBJECT TO CHANGE WITHOUT NOTICE

VERIFY REV LEVEL OF PAPER COPY WITH REV LEVEL ON PPC WEB SITE

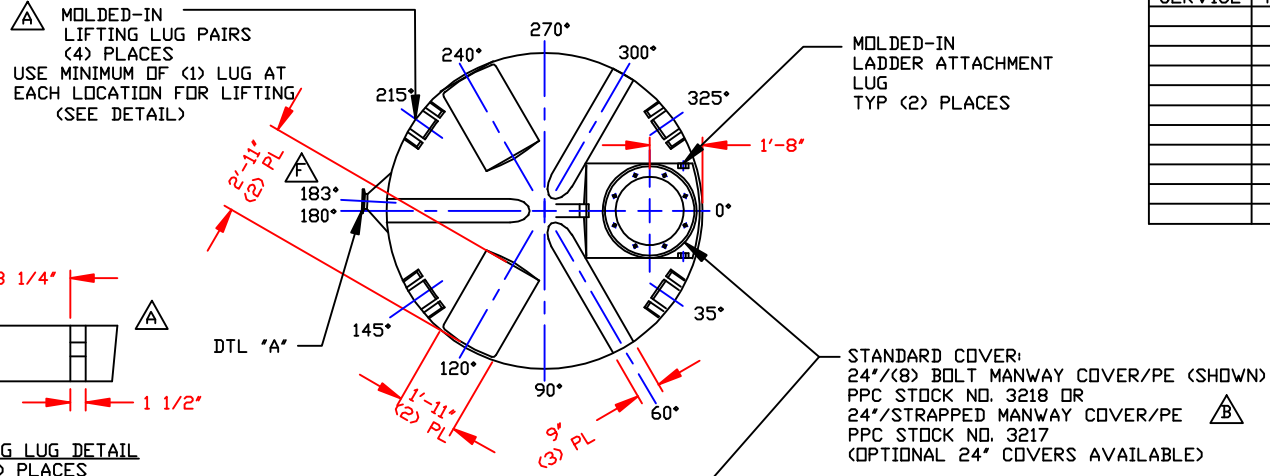

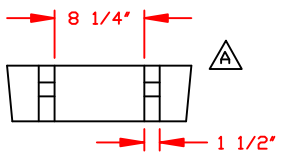

LIFTING LUG DETAIL
(4) PLACES
SCALE: 1"=1'-0"

NOZZLE SCHEDULE & ACCESSORIES

SERVICE	MK	STOCK NO.	SIZE	FITTING	DEG	ELEV

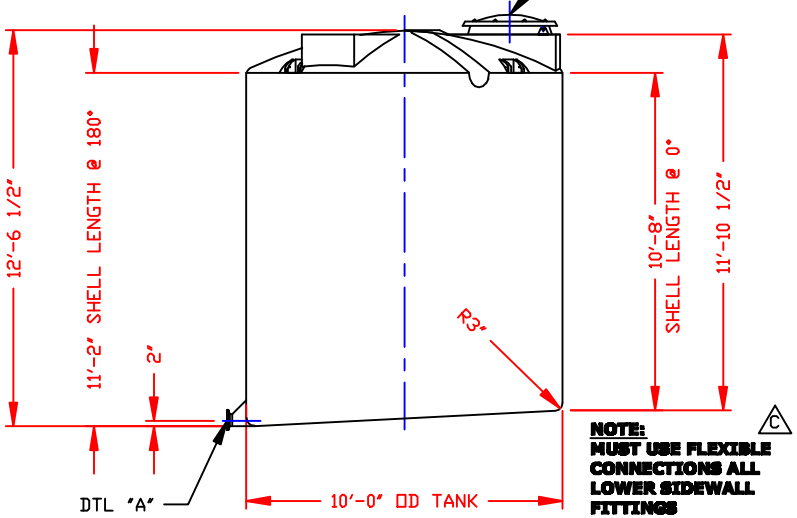

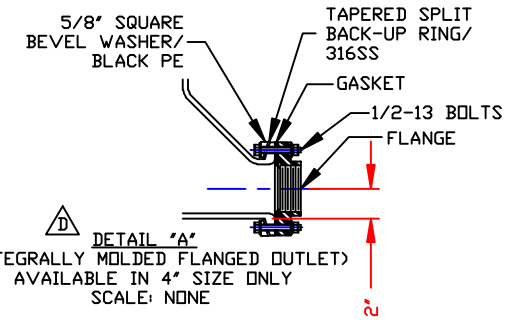

NOTES

1. THIS IS A COMPUTER GENERATED DWG. DO NOT REVISE BY HAND.
2. DIMENSIONS WILL VARY ±3% DUE TO VARIATIONS IN MULTIPLE MOLDS & CONDITIONS PREVALENT DURING MANUFACTURE & USAGE.
3. NO MOLDED IN GALLONAGE MARKERS THIS TANK.

CALCULATED CAPACITIES/ VOLUME IN U.S. GALLONS		
DESIGN CAP	DOME VOL	TOTAL VOL
6283	470	6753

CONFIDENTIAL PROPERTY OF POLY PROCESSING COMPANY NOT FOR REPRINT OR USE WITHOUT PERMISSION

DWG TITLE

6250 GALLON SLOPE BOTTOM IMFO TANK

SCALE: 1/4"=1'-0"

DATE: 3/17/00

POLY PROCESSING COMPANY
Western Region
P.O. Box 88
9055 South Ash Street
French Camp, CA 95231
(209) 982-4864
FAX (209) 982-0455

DR: MB WILKERSON

CK: D. RECTOR

SHEET 1 OF 1

COMPUTER FILE 11206250

REV F

REV HISTORY
REV "F" REVISED IMFO LOCATION BY:JB 8/7/09 CK:WM
REV "E" REVISED FOR MOLD MODIFICATIONS BY:JB 6/16/053 CK:WM
REV "D" REVISED IMFO STYLE BY:JB 4/30/03 CK:WM
REV "C" ADDED FITTING NOTE BY:JB 3/3/02 CK:MBW
REV "B" REVISED STOCK NUMBER BY:JB 3/3/02 CK:MBW
REV "A" ADDED LIFTING LUGS & DETAIL BY:JB 10/31/02 CK:WM

B-25