NON-CONTROLLED COPY

INFORMATION SUBJECT TO CHANGE WITHOUT NOTICE

VERIFY REV LEVEL OF PAPER COPY WITH REV LEVEL ON PPC WEB SITE

REV "A" ADDED LIFTING LUGS & DETAIL BY:JB 4/1/02 CK:WM
REV "B" DID SAY 16-5 1/2" BY:JB 4/11/02 CK:MBW
REV "C" REVISED CALCULATED CAPACITY BY:JB 4/1/02 CK:MBW
REV "D" REVISED LIFTING LUG DETAIL BY:JB 1/14/03 CK:WM
REV "E" REVISED DOME & MWY CONFIGURATION BY:JB 1/14/03 CK:WM
REV "F" ADDED FITTING NOTE BY:JB 2/13/03 CK:MBW
REV "G" REVISED IMFD STYLE BY:JB 4/30/03 CK:WM

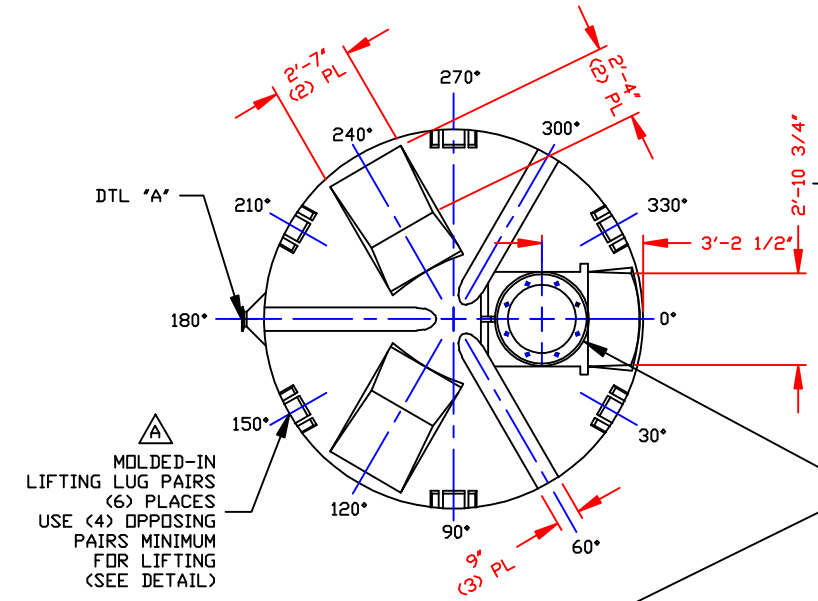

A MOLDED-IN LIFTING LUG PAIRS (6) PLACES USE (4) OPPOSING PAIRS MINIMUM FOR LIFTING (SEE DETAIL)

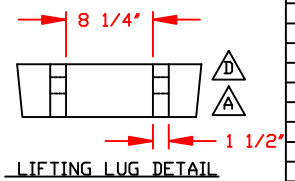

LIFTING LUG DETAIL
(6) PLACES
SCALE: 1"=1'-0"

NOZZLE SCHEDULE & ACCESSORIES

SERVICE	MK	STOCK NO.	SIZE	FITTING	DEG	ELEV

E STANDARD COVER:
24"/(8) BOLTS MANWAY COVER/PE (SHOWN)
STOCK NO. 3218 OR
24"/STRAPPED MANWAY COVER/PE
STOCK NO. 3217
(OPTIONAL 24" COVERS AVAILABLE)

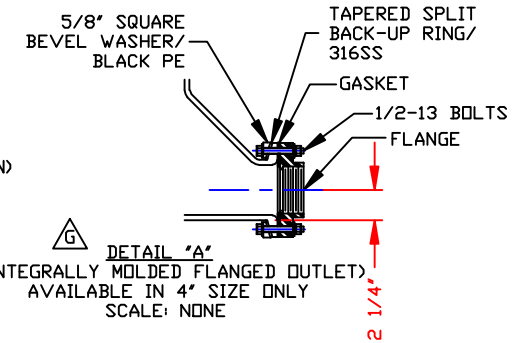

G DETAIL "A"
(INTEGRALLY MOLDED FLANGED OUTLET)
AVAILABLE IN 4" SIZE ONLY
SCALE: NONE

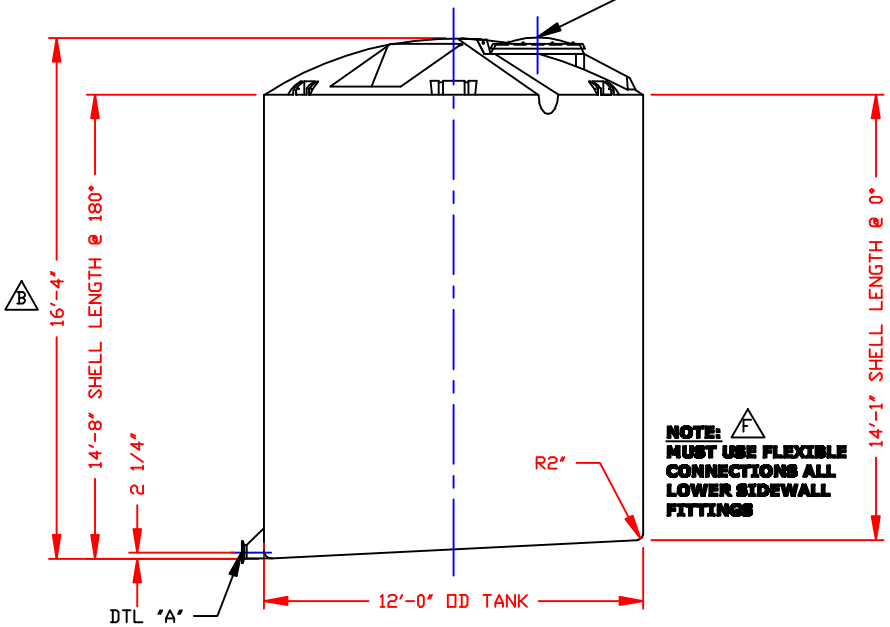

F **NOTE: MUST USE FLEXIBLE CONNECTIONS ALL LOWER SIDEWALL FITTINGS**

NOTES
1. THIS IS A COMPUTER GENERATED DWG. DO NOT REVISE BY HAND.
2. DIMENSIONS WILL VARY ±3% DUE TO VARIATIONS IN MULTIPLE MOLDS & CONDITIONS PREVALENT DURING MANUFACTURE & USAGE.
3. NO MOLDED IN GALLONAGE MARKERS THIS TANK.

C

CALCULATED CAPACITIES/ VOLUME IN U.S. GALLONS		
DESIGN CAP	DOME VOL	TOTAL VOL
11814	640	12454

CONFIDENTIAL PROPERTY OF POLY PROCESSING COMPANY NOT FOR REPRINT OR USE WITHOUT PERMISSION

DWG TITLE
11800 GALLON UPRIGHT SLOPE BOTTOM IMFD TANK

SCALE: 1/4"=1'-0"
DATE: 1/3/01

POLY PROCESSING COMPANY
Western Region
P.O. Box 60
8003 South Ash Street
French Camp, CA 95231
(209) 982-4904
FAX (209) 982-0455

DR: MB WILKERSON
CK: J. BRANTLEY

SHEET	COMPUTER FILE	REV
1 OF 1	11211800	G

B-25